FIGC-20.DWG06/10/98 15:05

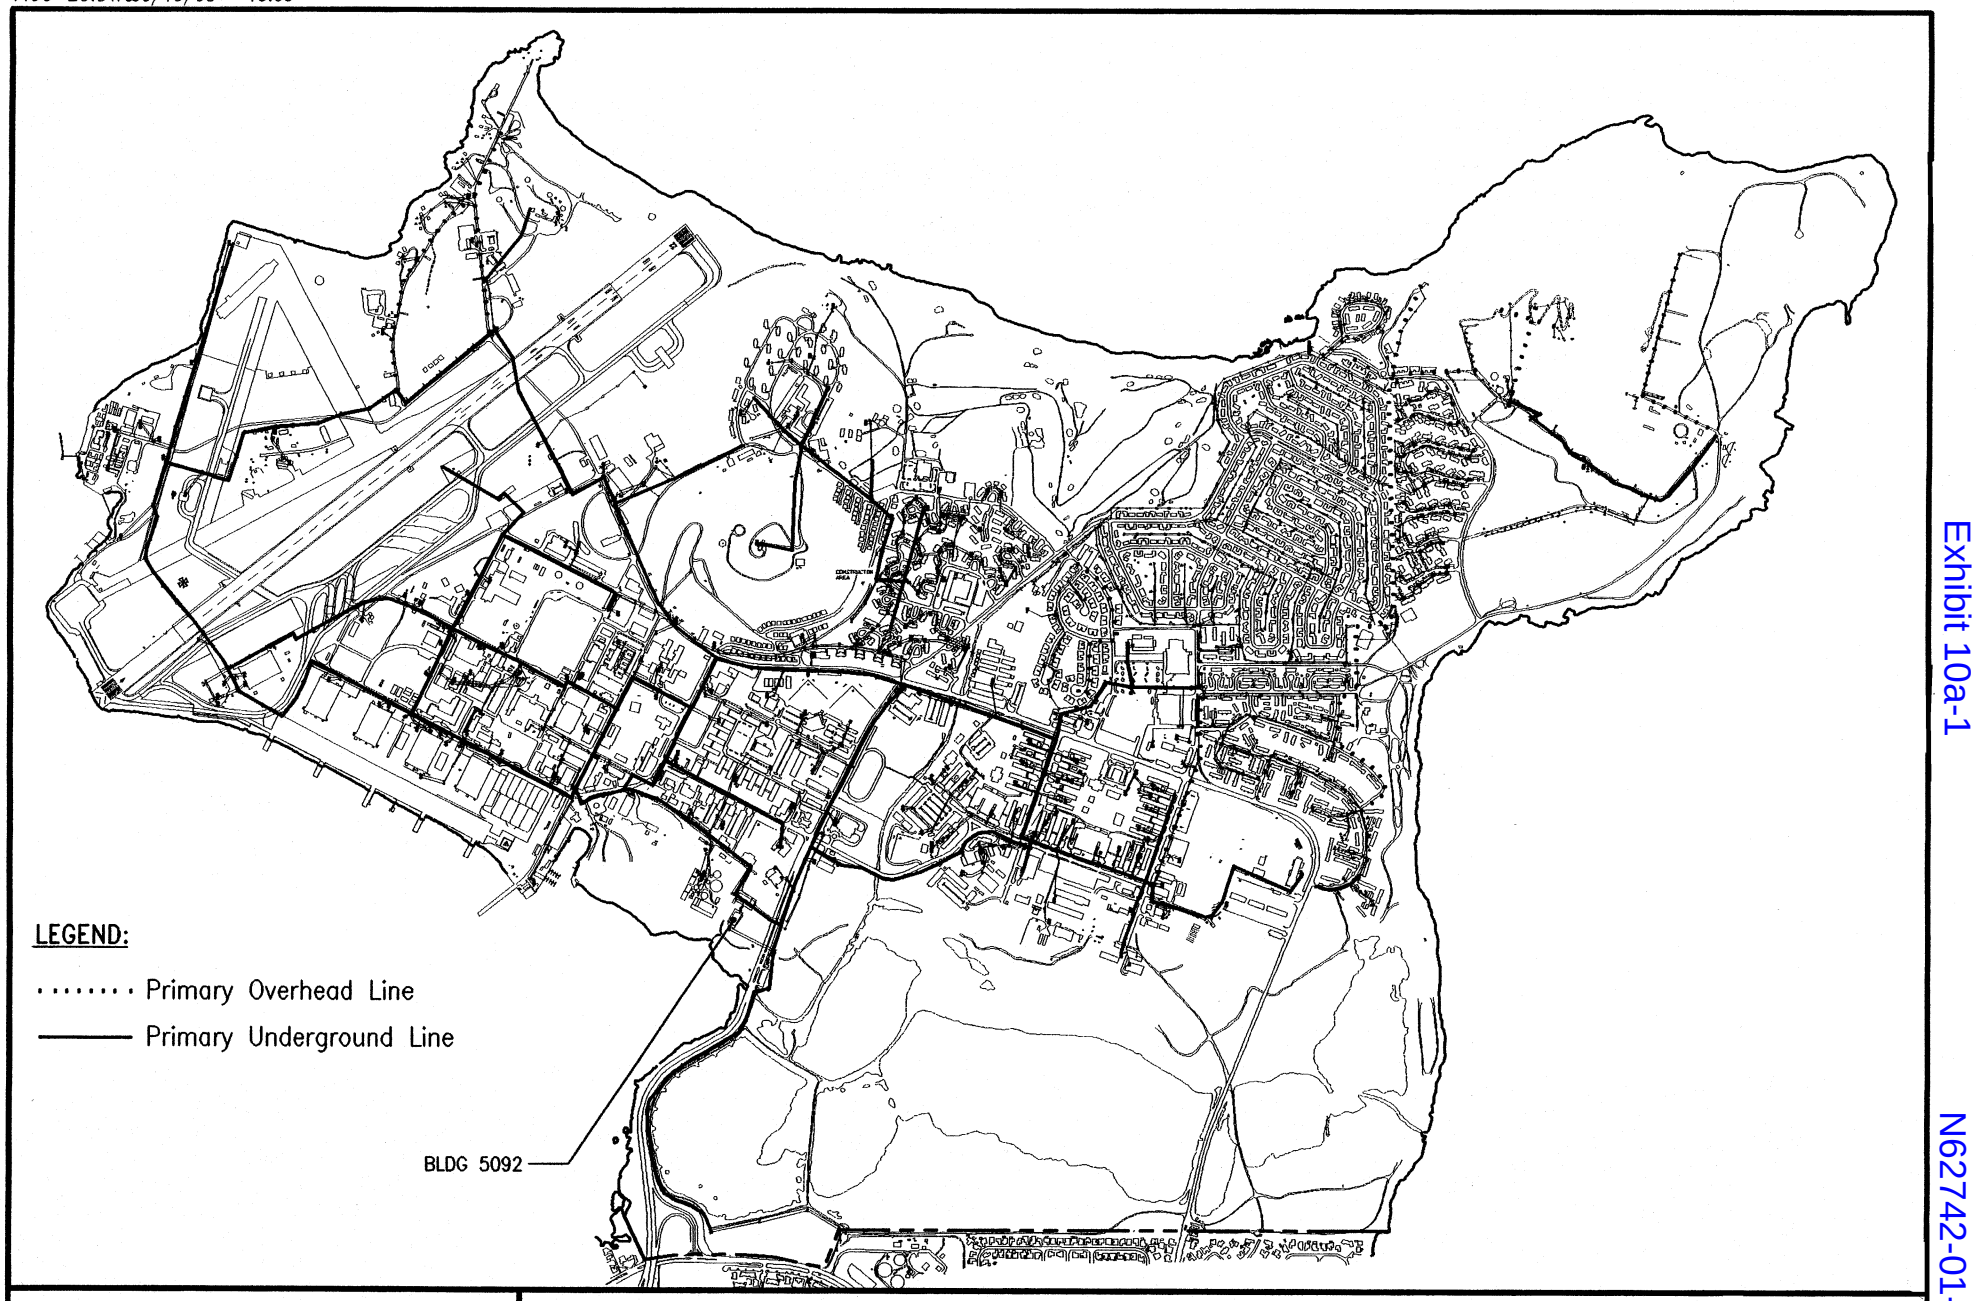

MCBH Kaneohe Bay

ELECTRICAL DISTRIBUTION SYSTEM

Exhibit 10a-1

N62742-01-R-1100