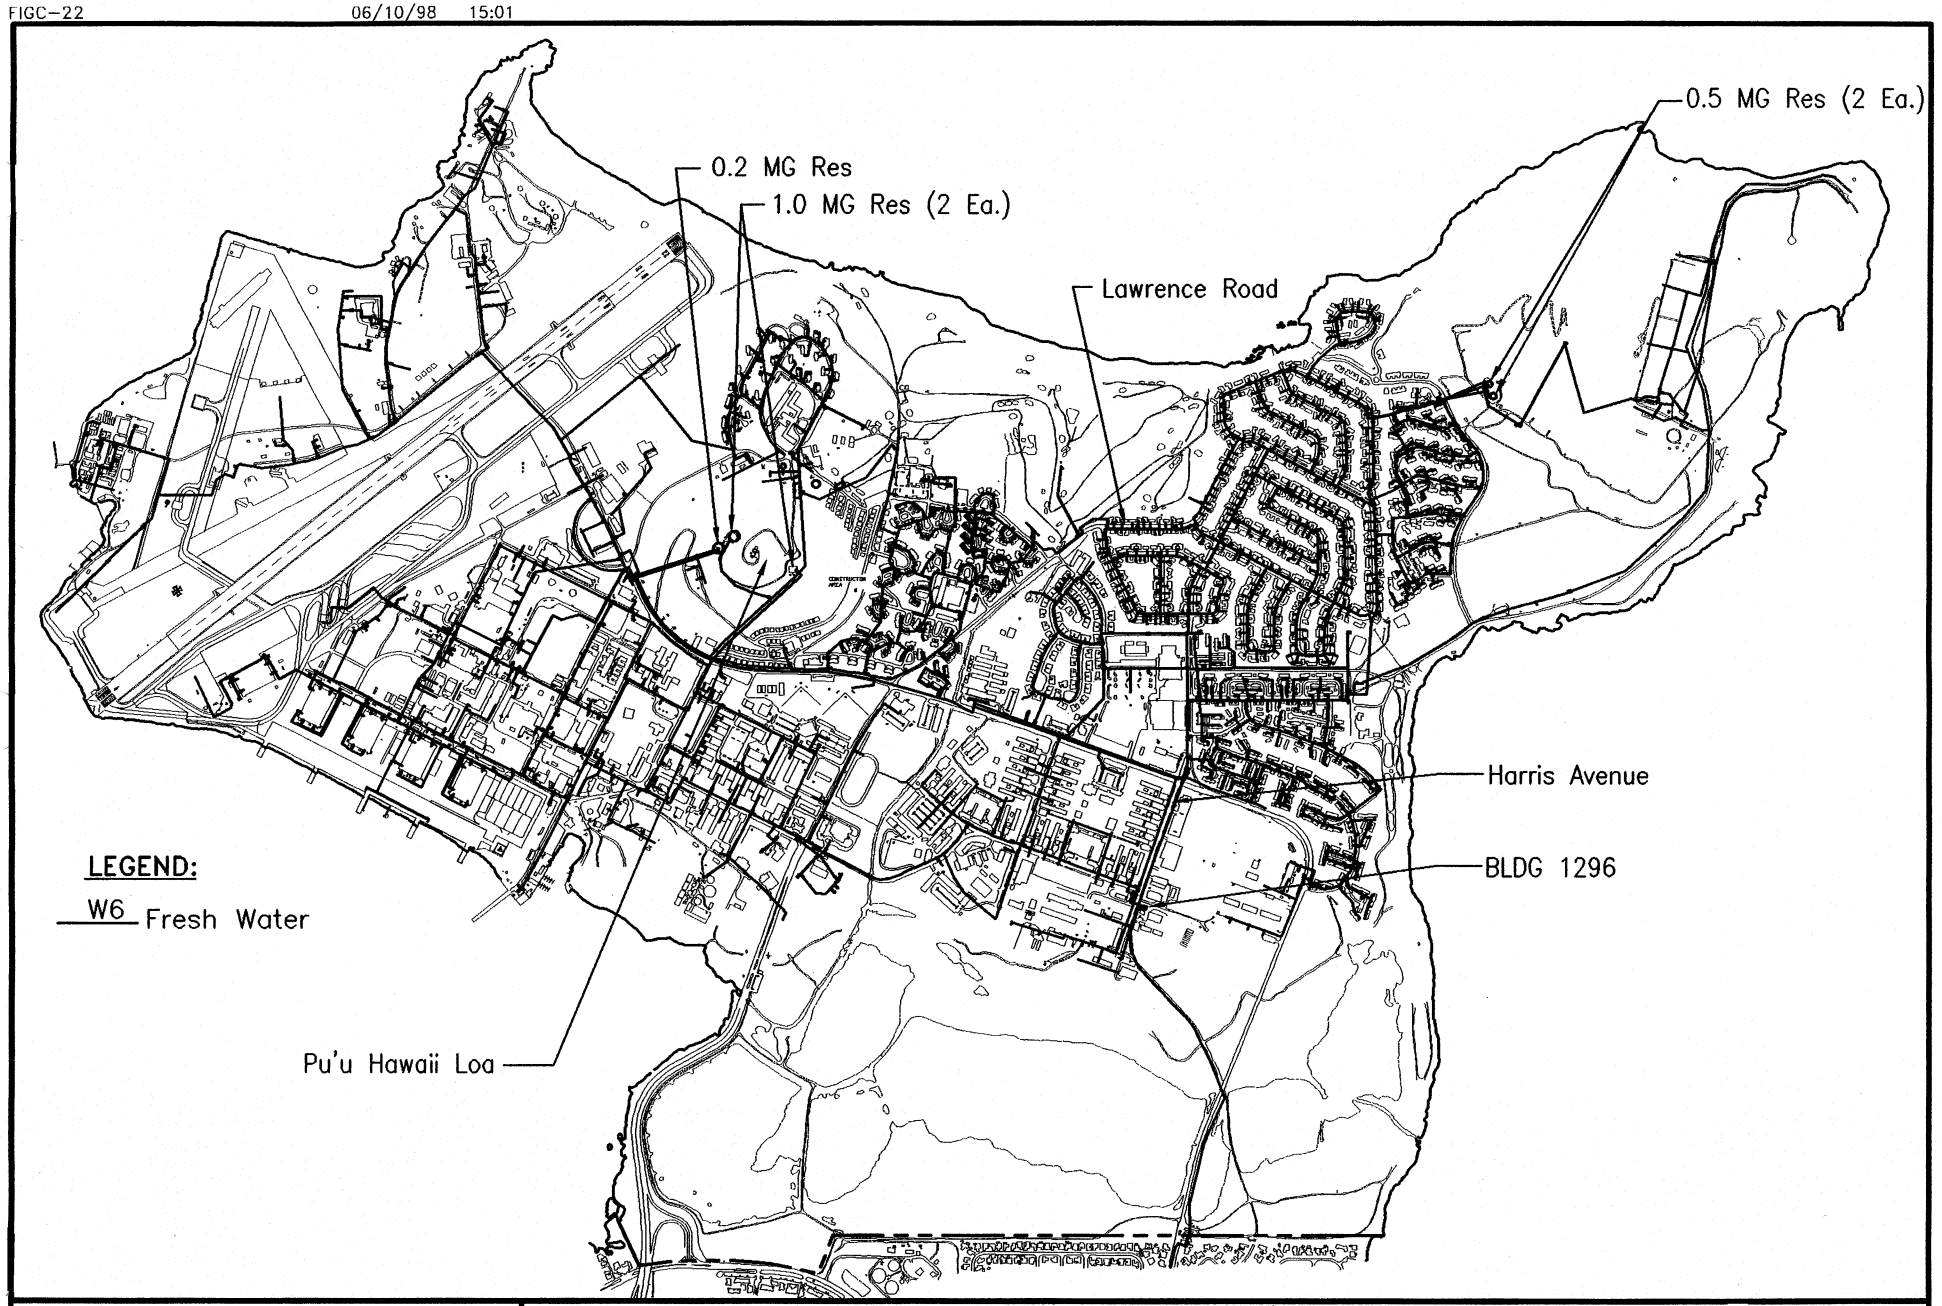

MCBH Kaneohe Bay | **WATER SUPPLY SYSTEM**

Exhibit 10b-1

N62742-01-R-1100